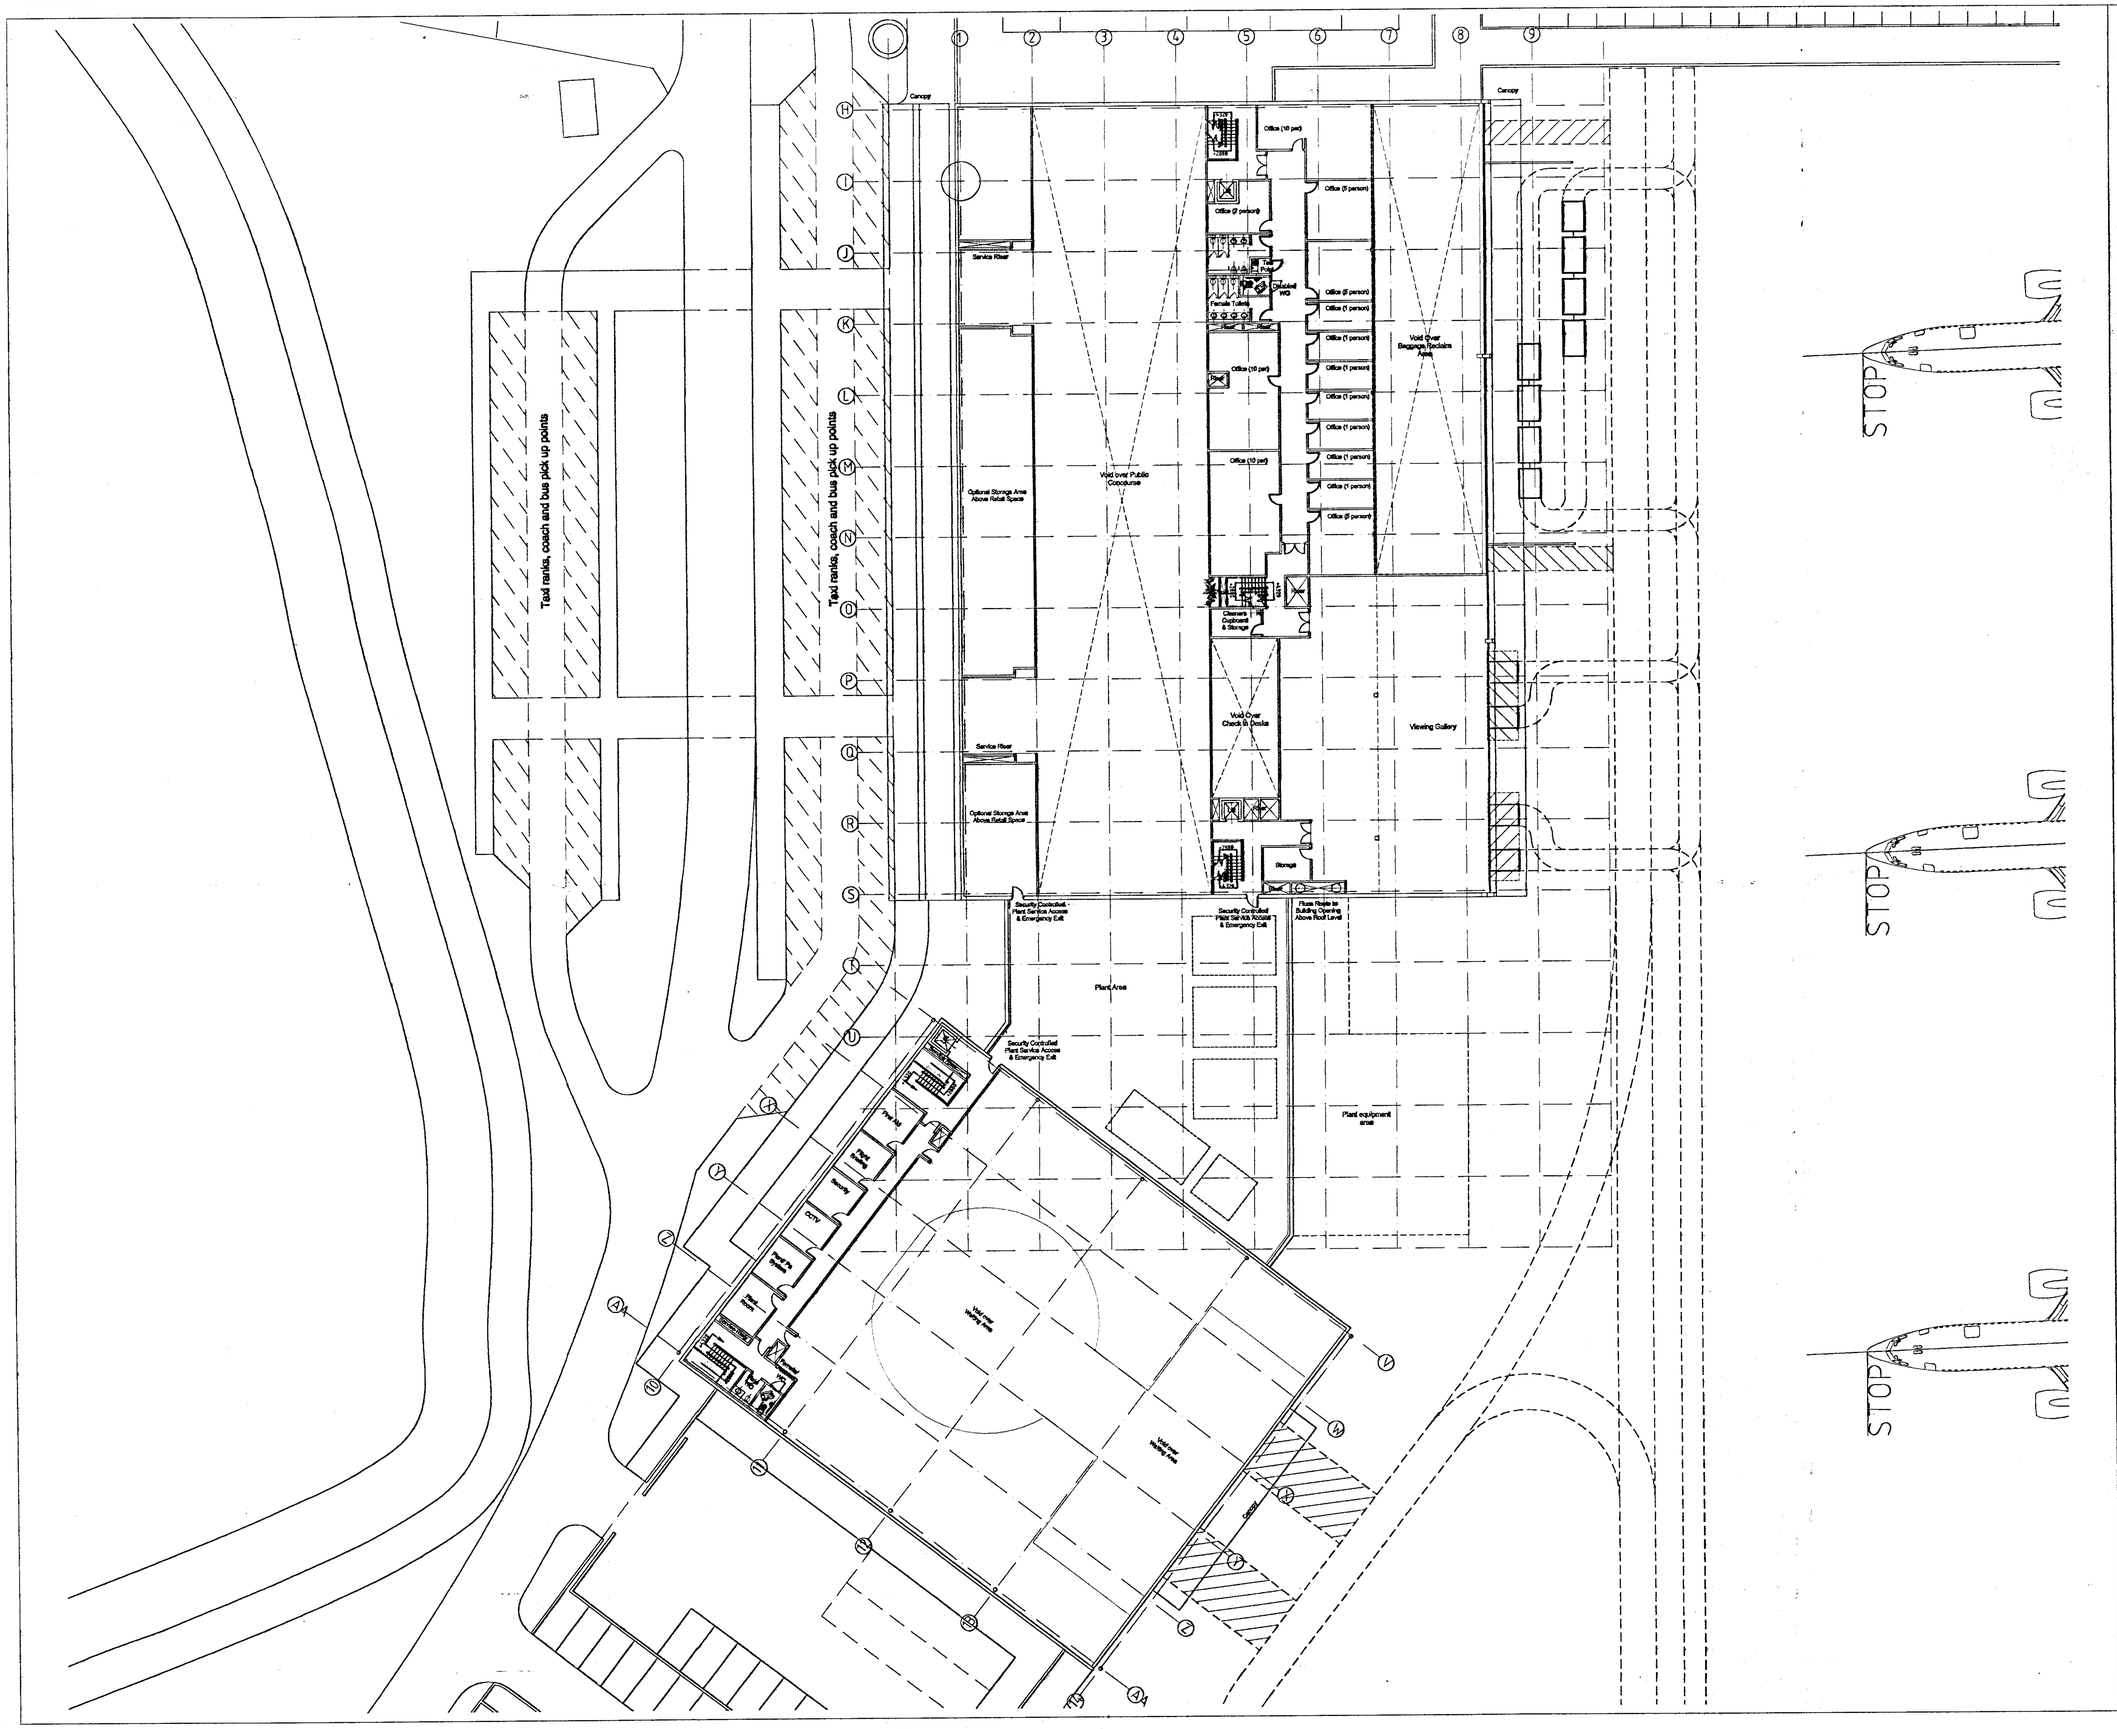

THIS DRAWING WAS PRODUCED USING AUTOCAD AND SHOULD ON NO ACCOUNT BE AMENDED BY HAND

REV	DATE		BY	CHKD	APPD
A	01/10/06	Draft Planning Application	rj	sh	jo
B	20 NOV 06	Planning Application	rj	sh	jo

NOTES:

THIS DRAWING IS TO BE READ IN CONJUNCTION WITH ALL RELEVANT PARSONS BRINCKERHOFF DRAWINGS AND SPECIFICATIONS.

DO NOT SCALE OFF THIS DRAWING, WORK ONLY TO DIMENSIONS SHOWN.

ALL STATED MATERIALS, SPECIFICATIONS AND COLOURS TO BE INDICATIVE ONLY AND SUBJECT TO DETAILED DESIGN DEVELOPMENT.

0 10m

PLANNING APPLICATION

- CLIENT
  London Ashford Airport
  APPLICATION
  22 DEC 2006
- PROJECT
  London Ashford (Lydd) Airport
- TITLE
  Proposed first floor plan
  406/1647/SH
- DATE 24 May 2006
- SCALE 1:250 @ A1
- CAD REF pl007

DRAWN BY rj
PRODUCED BY –
CHECKED sh
APPROVED –

PARSONS BRINCKERHOFF

Parsons Brinckerhoff
Westbrook Mills, Godalming, Surrey, United Kingdom, GU7 2AZ
Tel: 44-(01483) 528400 Fax: 44-(01483) 528931

- DRAWING NUMBER
  FSA92590A\PL007 | B

© Copyright Parsons Brinckerhoff

11/11/03