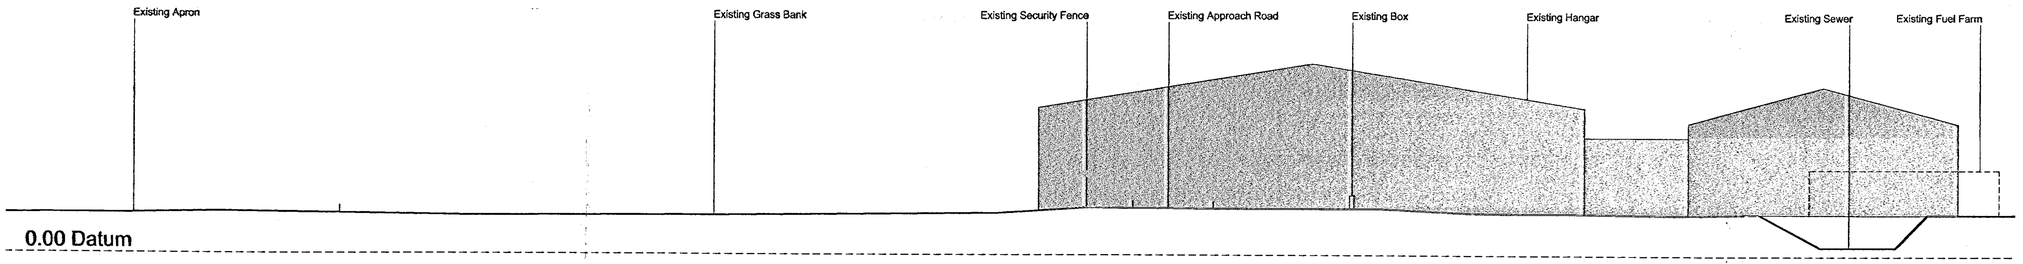

Proposed Section A-A 1:200

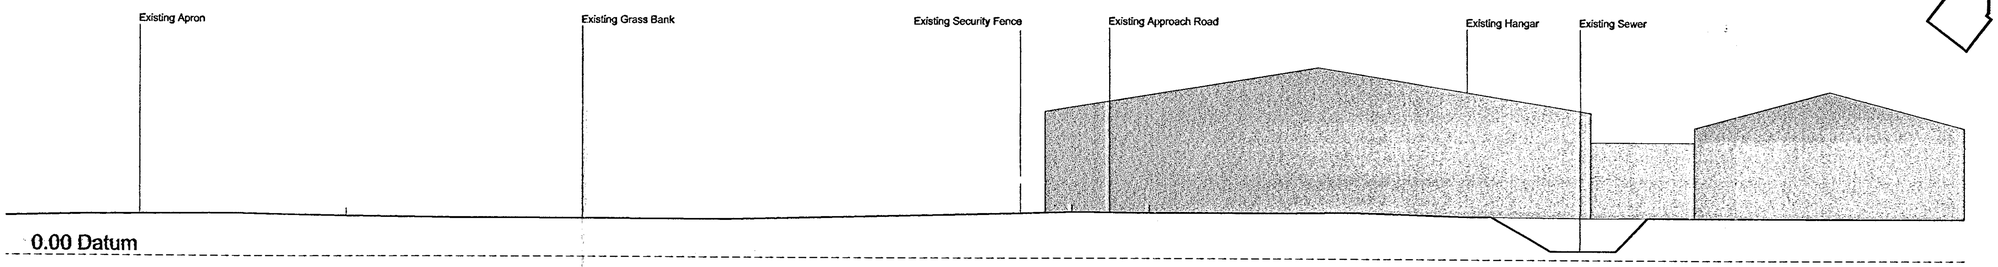

Proposed Section B-B 1:200

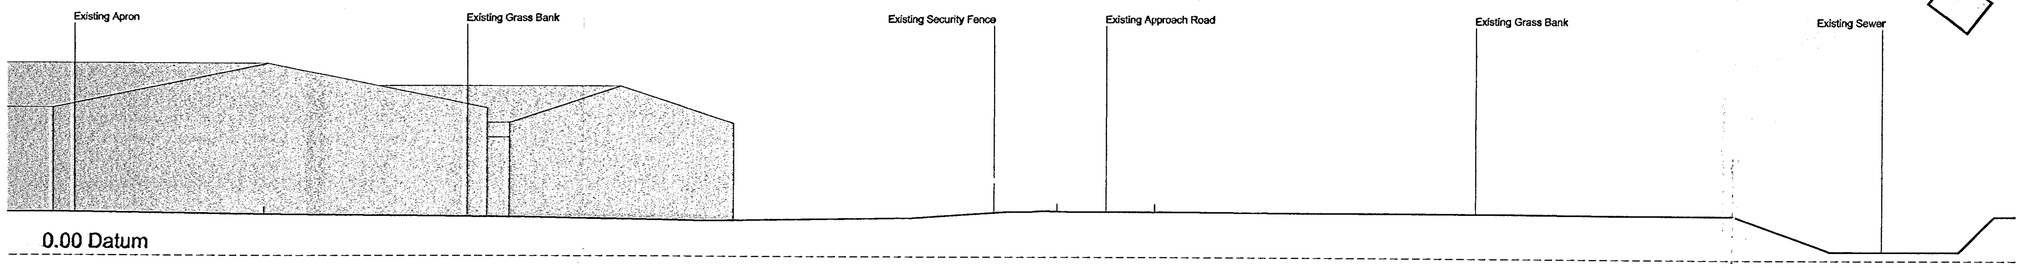

Proposed Section C-C 1:200

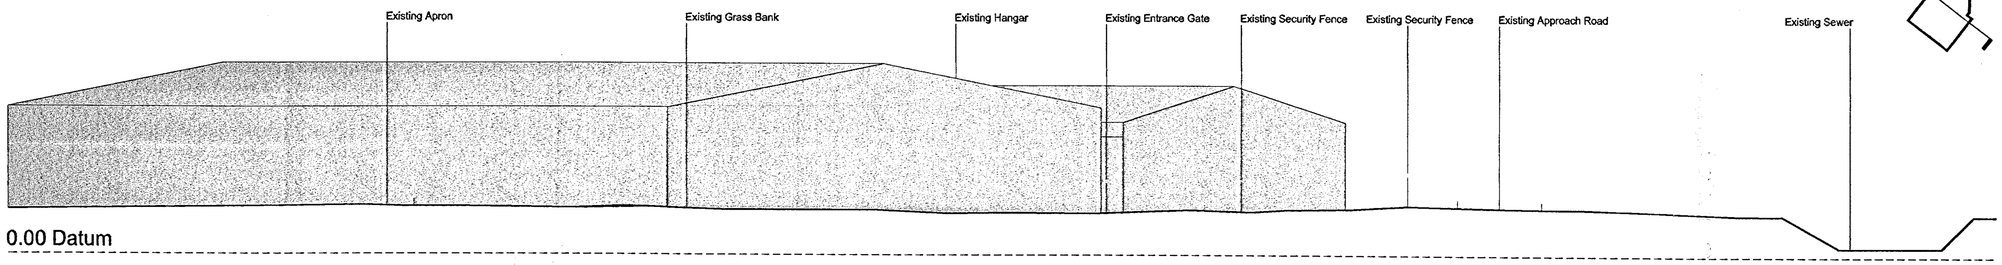

Proposed Section D-D 1:200

THIS DRAWING WAS PRODUCED USING AUTOCAD AND SHOULD ON NO ACCOUNT BE AMENDED BY HAND

REV	DATE		BY	CHKD	APPD
A	01/10/06	Draft Planning Application	rj	sh	jo
B	20 NOV 06	Planning Application	rj	sh	jo

NOTES:

THIS DRAWING IS TO BE READ IN CONJUNCTION WITH ALL RELEVANT PARSONS BRINCKERHOFF DRAWINGS AND SPECIFICATIONS.

DO NOT SCALE OFF THIS DRAWING, WORK ONLY TO DIMENSIONS SHOWN.

ALL STATED MATERIALS, SPECIFICATIONS AND COLOURS TO BE INDICATIVE ONLY AND SUBJECT TO DETAILED DESIGN DEVELOPMENT.

0 10m

PLANNING APPLICATION

CLIENT
London Ashford Airport

PROJECT
London Ashford (Lydd) Airport

APPLICATION VALID 22 DEC 2006

TITLE
Existing Site Sections

Y06/1647/SH

DATE 24 May 2006
SCALE 1:200 @ A1
CAD REF pl012

DRAWN BY rj
PRODUCED BY –
CHECKED sh
APPROVED –

PARSONS BRINCKERHOFF

Parsons Brinckerhoff
Westbrook Mills, Godalming, Surrey, United Kingdom, GU7 2AZ
Tel: 44-(01483) 528400 Fax: 44-(01483) 528931

DRAWING NUMBER
FSA92590A\PL012 | B

© Copyright Parsons Brinckerhoff