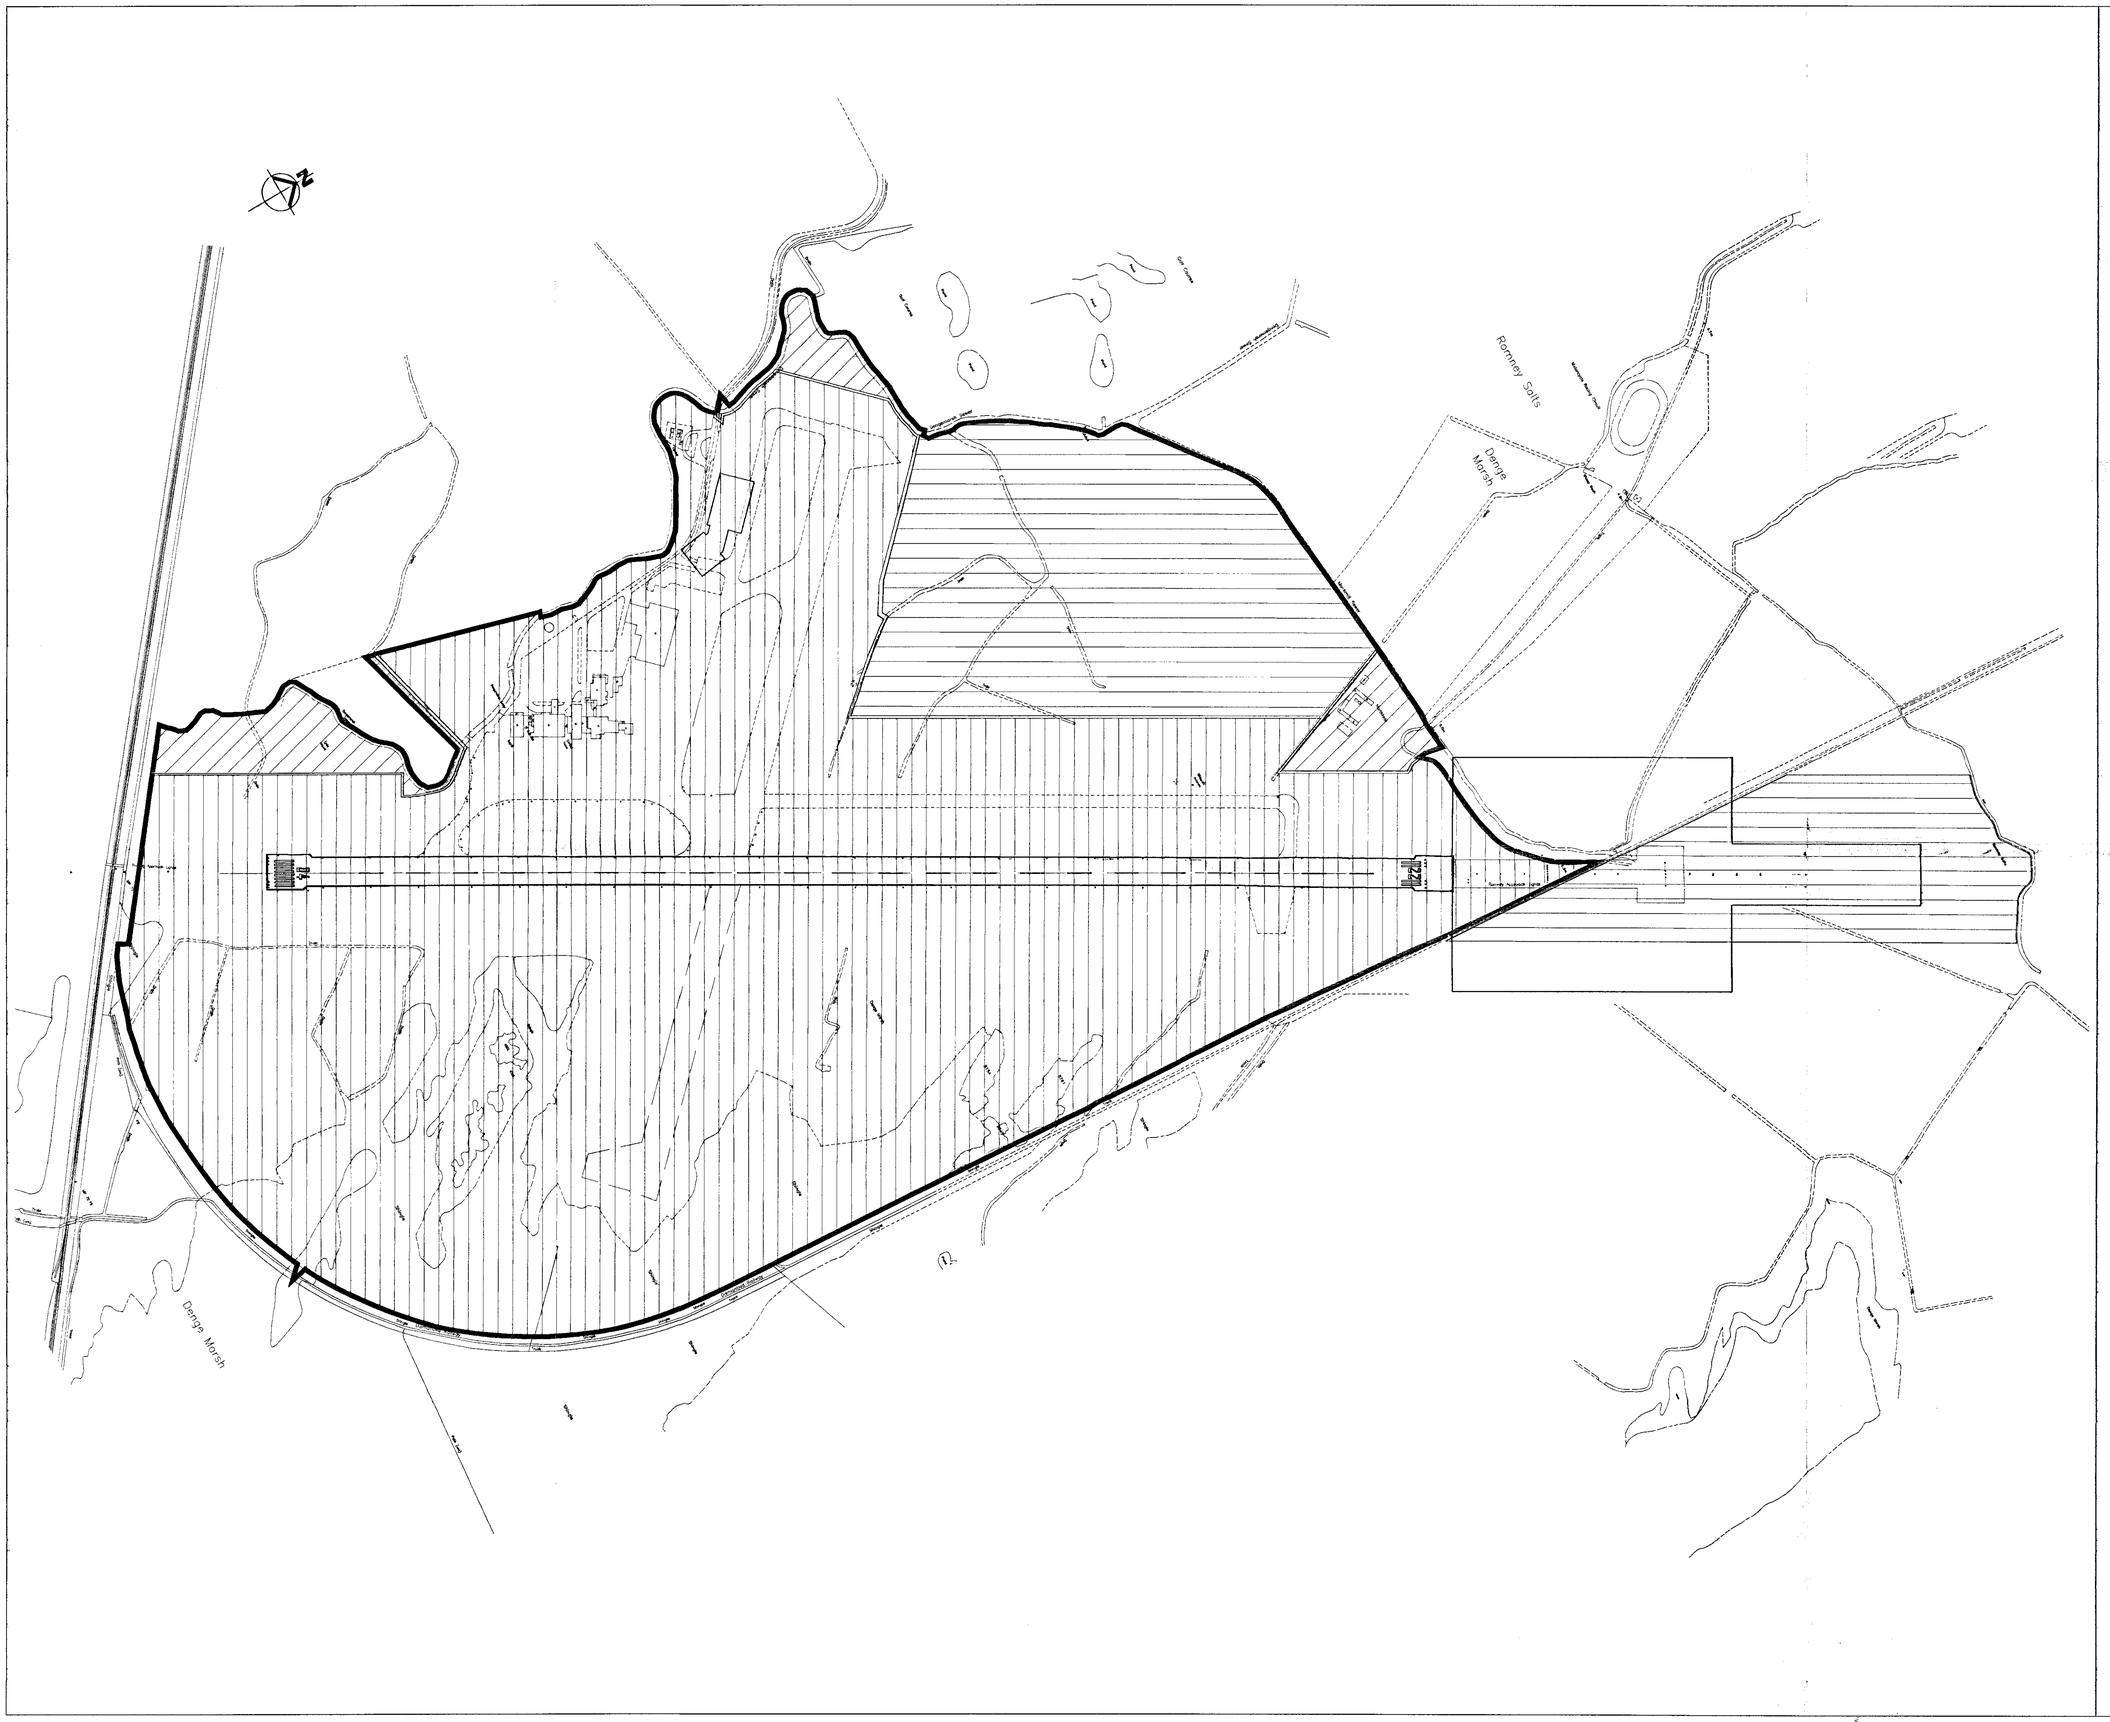


THIS DRAWING WAS PRODUCED USING AUTOCAD AND SHOULD ON NO ACCOUNT BE AMENDED BY HAND

| REV | DATE | | BY | CHKD | APPD |
|---|---|---|---|---|---|
| B | 27 Nov 06 | Planning Application | rj | sh | jo |

NOTES

KEY.

LEASEHOLD LAND. Tenant is London Ashford Airport.

OPTION TO PURCHASE (subject to accompanying note). Freehold is owned by AJ Thompson & Sons.

FREEHOLD LAND. Owner is London Ashford Airport.

CLIENT
London Ashford Airport

PROJECT
London Ashford (Lydd) Airport

APPLICATION 22 DEC 2003 VALID

TITLE
SITE PLAN

406/1647/SH

| | | | |
|---|---|---|---|
| DATE | 27/11/06 | DRAWN BY | MAP |
| SCALE | NTS | PRODUCED BY | RJ |
| CAD REF | | CHECKED | SH |
| | | APPROVED | |

PARSONS BRINCKERHOFF

Parsons Brinckerhoff
Westbrook Mills, Godalming, Surrey, United Kingdom, GU7 2AZ
Tel: 44-(01483) 526400 Fax: 44-(01483) 528931

DRAWING NUMBER
FSB92590A/PL0017 | B

© Copyright Parsons Brinckerhoff

11/11/03