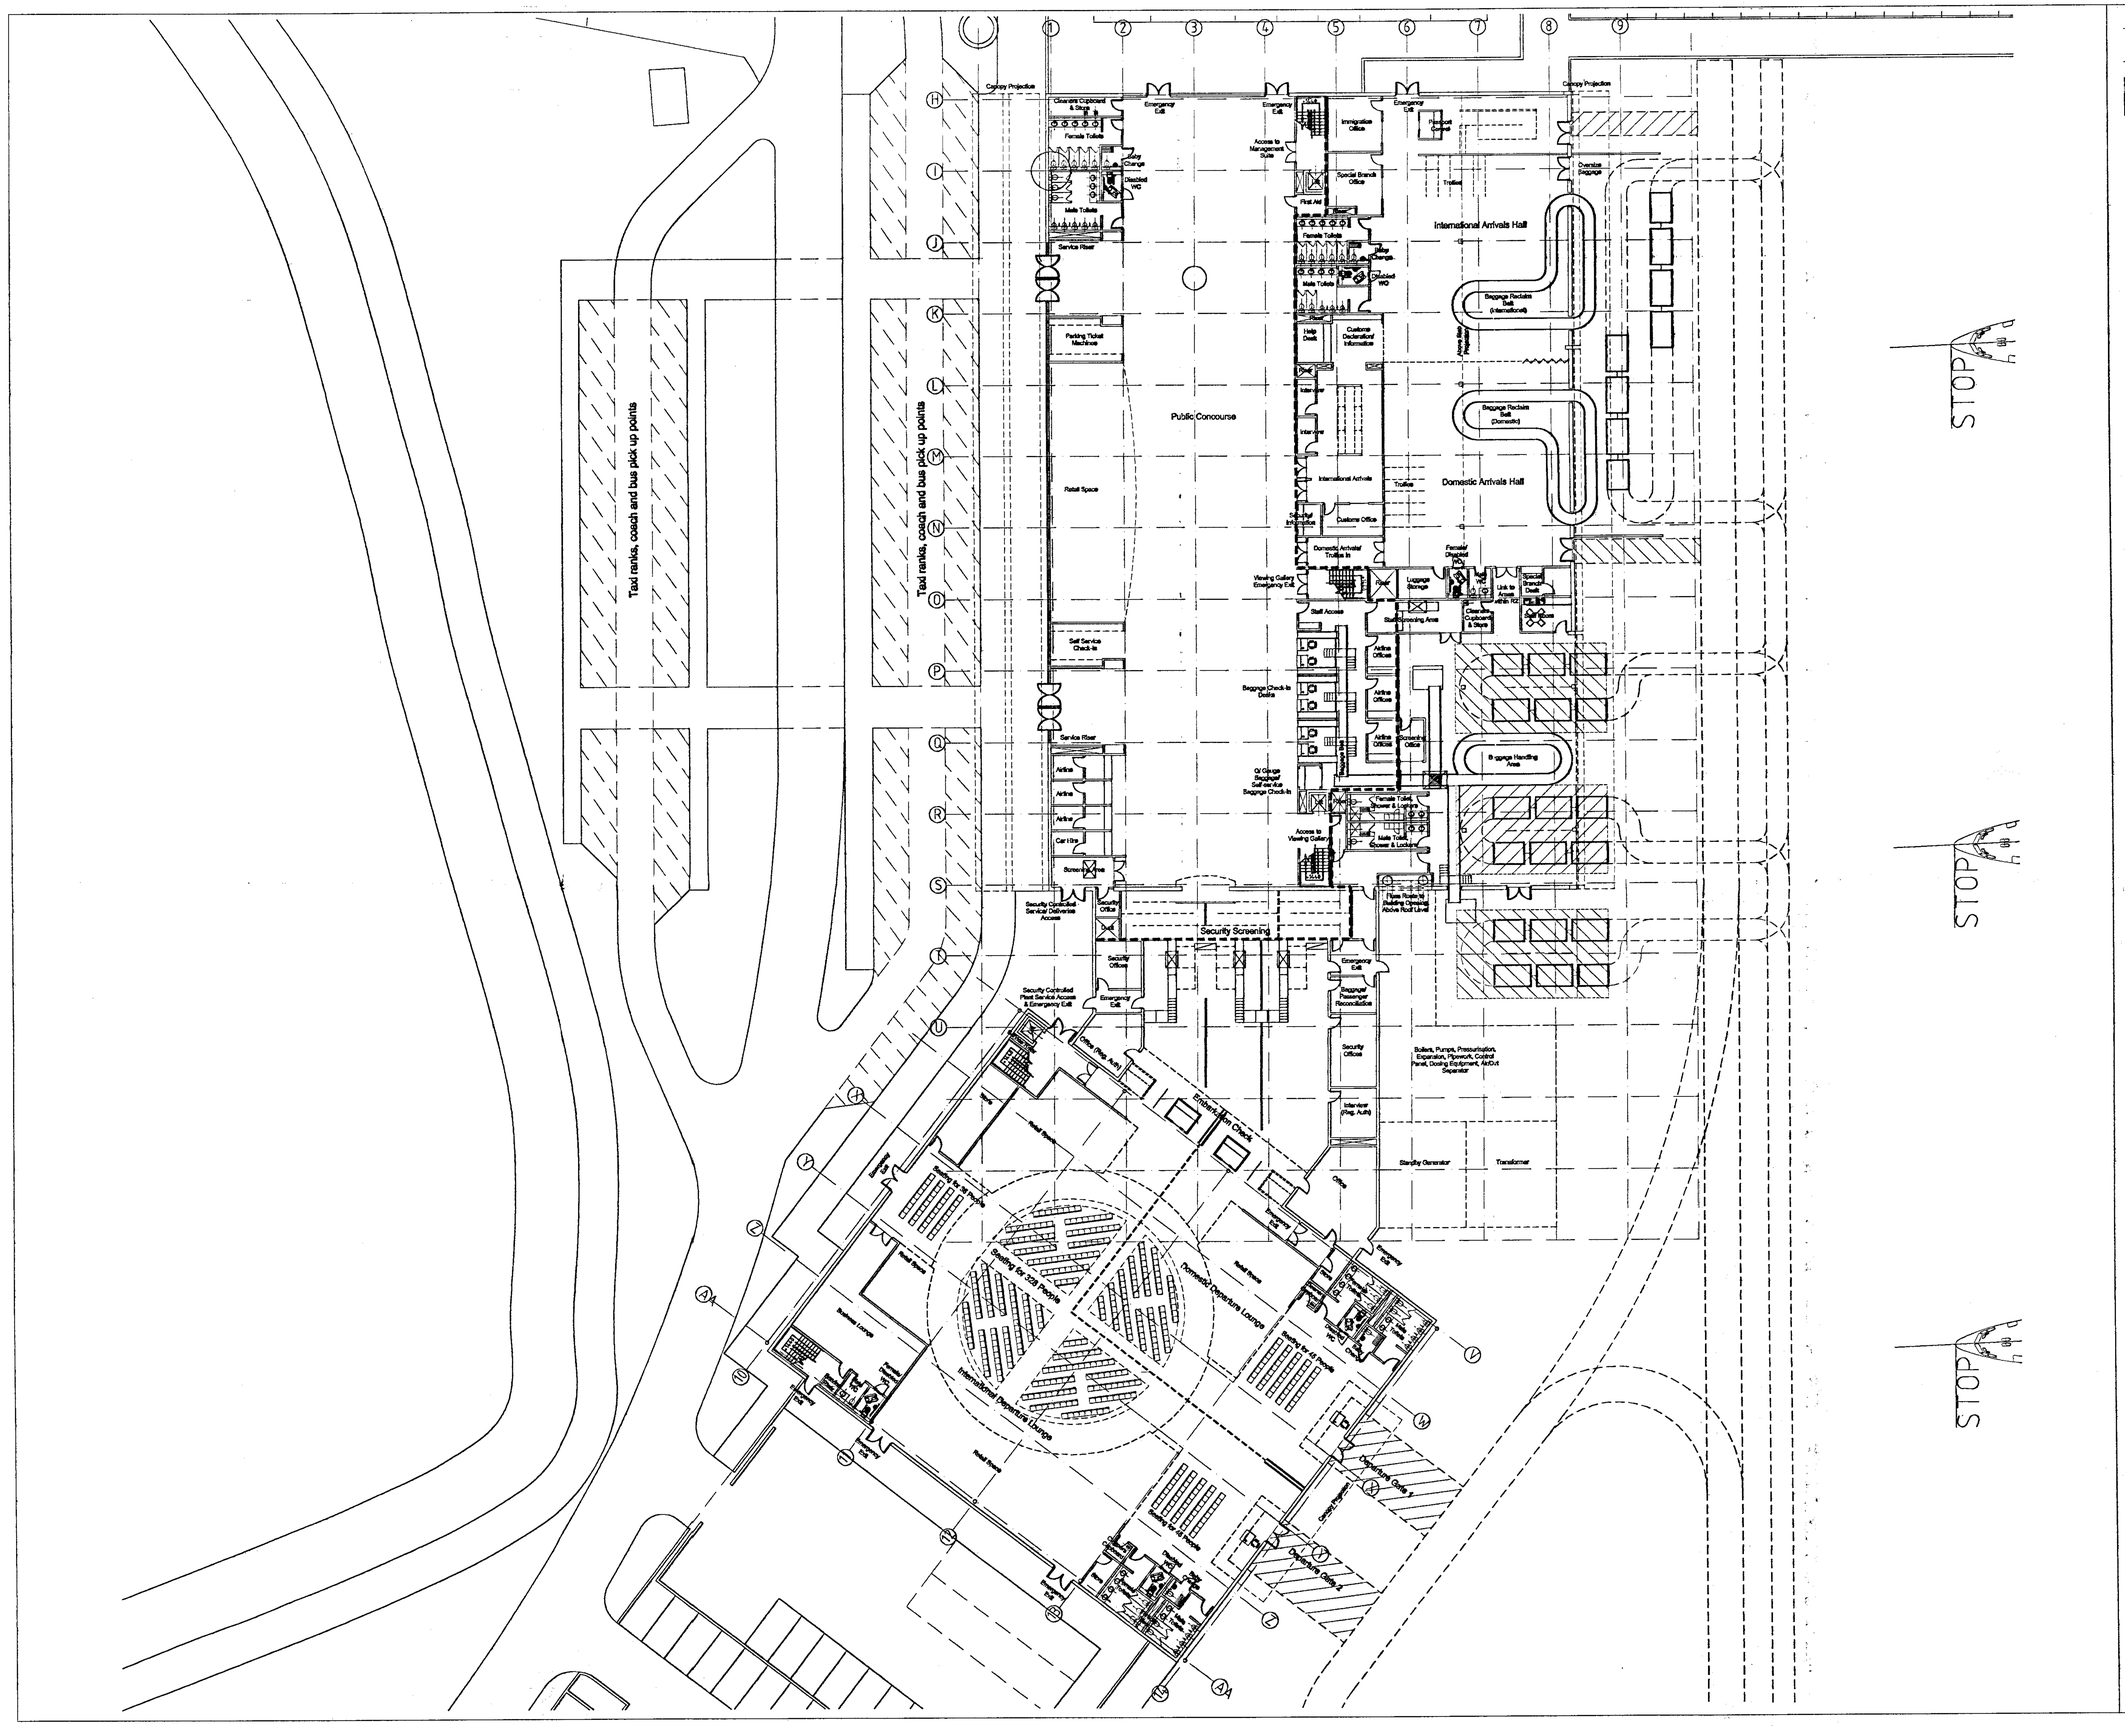


THIS DRAWING WAS PRODUCED USING AUTOCAD AND SHOULD ON NO ACCOUNT BE AMENDED BY HAND

| REV | DATE | | BY | CHKD | APPD |
|---|---|---|---|---|---|
| A | 01/10/06 | Draft Planning Application | rj | sh | ja |
| B | 20 NOV 06 | Planning Application | rj | sh | ja |

NOTES:

THIS DRAWING IS TO BE READ IN CONJUNCTION WITH ALL RELEVANT PARSONS BRINCKERHOFF DRAWINGS AND SPECIFICATIONS.

DO NOT SCALE OFF THIS DRAWING, WORK ONLY TO DIMENSIONS SHOWN.

ALL STATED MATERIALS, SPECIFICATIONS AND COLOURS TO BE INDICATIVE ONLY AND SUBJECT TO DETAILED DESIGN DEVELOPMENT.

0 10m

# PLANNING APPLICATION

CLIENT
London Ashford Airport

PROJECT
London Ashford (Lydd) Airport

APPLICATION
22 DEC 2006
VALID

TITLE
Proposed Ground Floor Plan

406/1647/SH

| | | | |
|---|---|---|---|
| DATE | 24 May 2006 | DRAWN BY | rj |
| SCALE | 1:250 @ A1 | PRODUCED BY | – |
| CAD REF | pl004 | CHECKED | sh |
| | | APPROVED | – |

PARSONS BRINCKERHOFF

Parsons Brinckerhoff
Westbrook Mills, Godalming, Surrey, United Kingdom, GU7 2AZ
Tel: 44-(01483) 526400 Fax: 44-(01483) 526531

DRAWING NUMBER
FSA92590A\PL004 | B

© Copyright Parsons Brinckerhoff

11/11/03