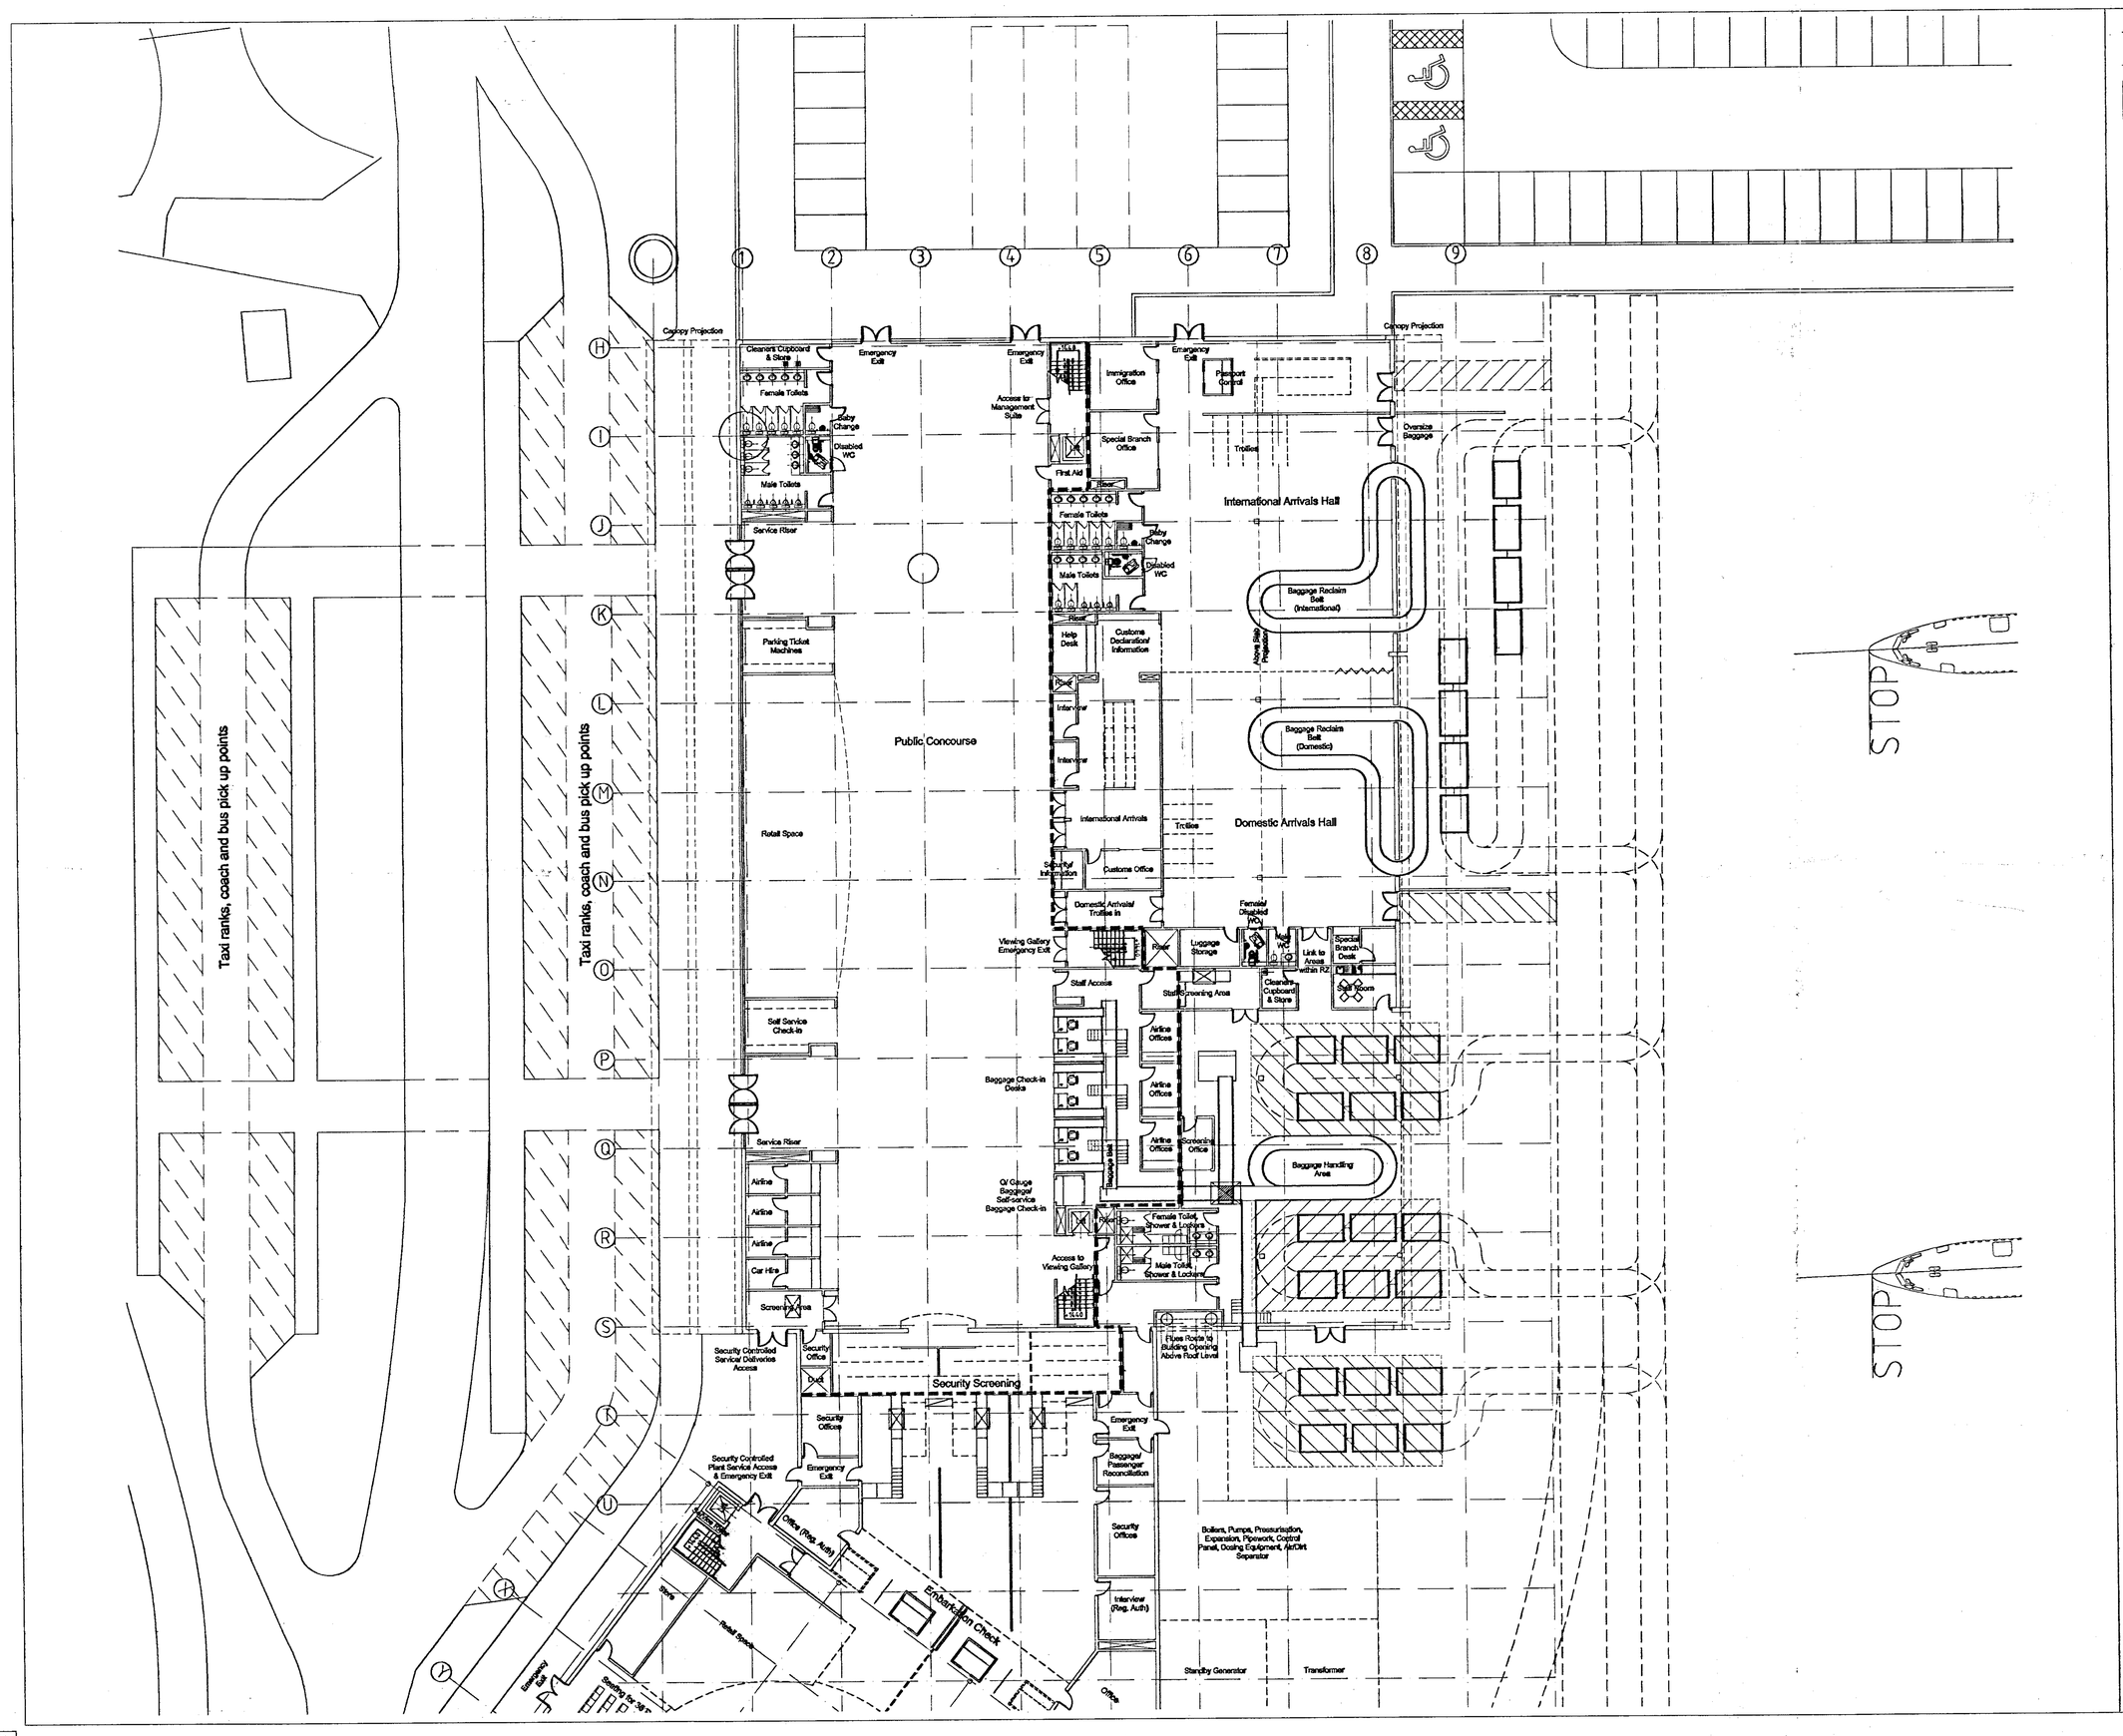

THIS DRAWING WAS PRODUCED USING AUTOCAD AND SHOULD ON NO ACCOUNT BE AMENDED BY HAND

REV	DATE		BY	CHKD	APPD
A	01/10/06	Draft Planning Application	rj	sh	ja
B	20 NOV 06	Planning Application	rj	sh	ja

NOTES:

THIS DRAWING IS TO BE READ IN CONJUNCTION WITH ALL RELEVANT PARSONS BRINCKERHOFF DRAWINGS AND SPECIFICATIONS.

DO NOT SCALE OFF THIS DRAWING, WORK ONLY TO DIMENSIONS SHOWN.

ALL STATED MATERIALS, SPECIFICATIONS AND COLOURS TO BE INDICATIVE ONLY AND SUBJECT TO DETAILED DESIGN DEVELOPMENT.

0 10m

PLANNING APPLICATION

CLIENT
London Ashford Airport

PROJECT
London Ashford (Lydd) Airport

22 DEC 2006
VALID

TITLE
Proposed Part Ground Floor Plan

406/1647/SH

DATE	24 May 2006	DRAWN BY	rj
SCALE	1:200 @ A1	PRODUCED BY	–
CAD REF	pl005	CHECKED	sh
		APPROVED	–

PARSONS BRINCKERHOFF

Parsons Brinckerhoff
Westbrook Mills, Godalming, Surrey, United Kingdom, GU7 2AZ
Tel: 44-(01483) 528400 Fax: 44-(01483) 528931

DRAWING NUMBER
FSA92590A\PL005 | B

© Copyright Parsons Brinckerhoff

11/11/03