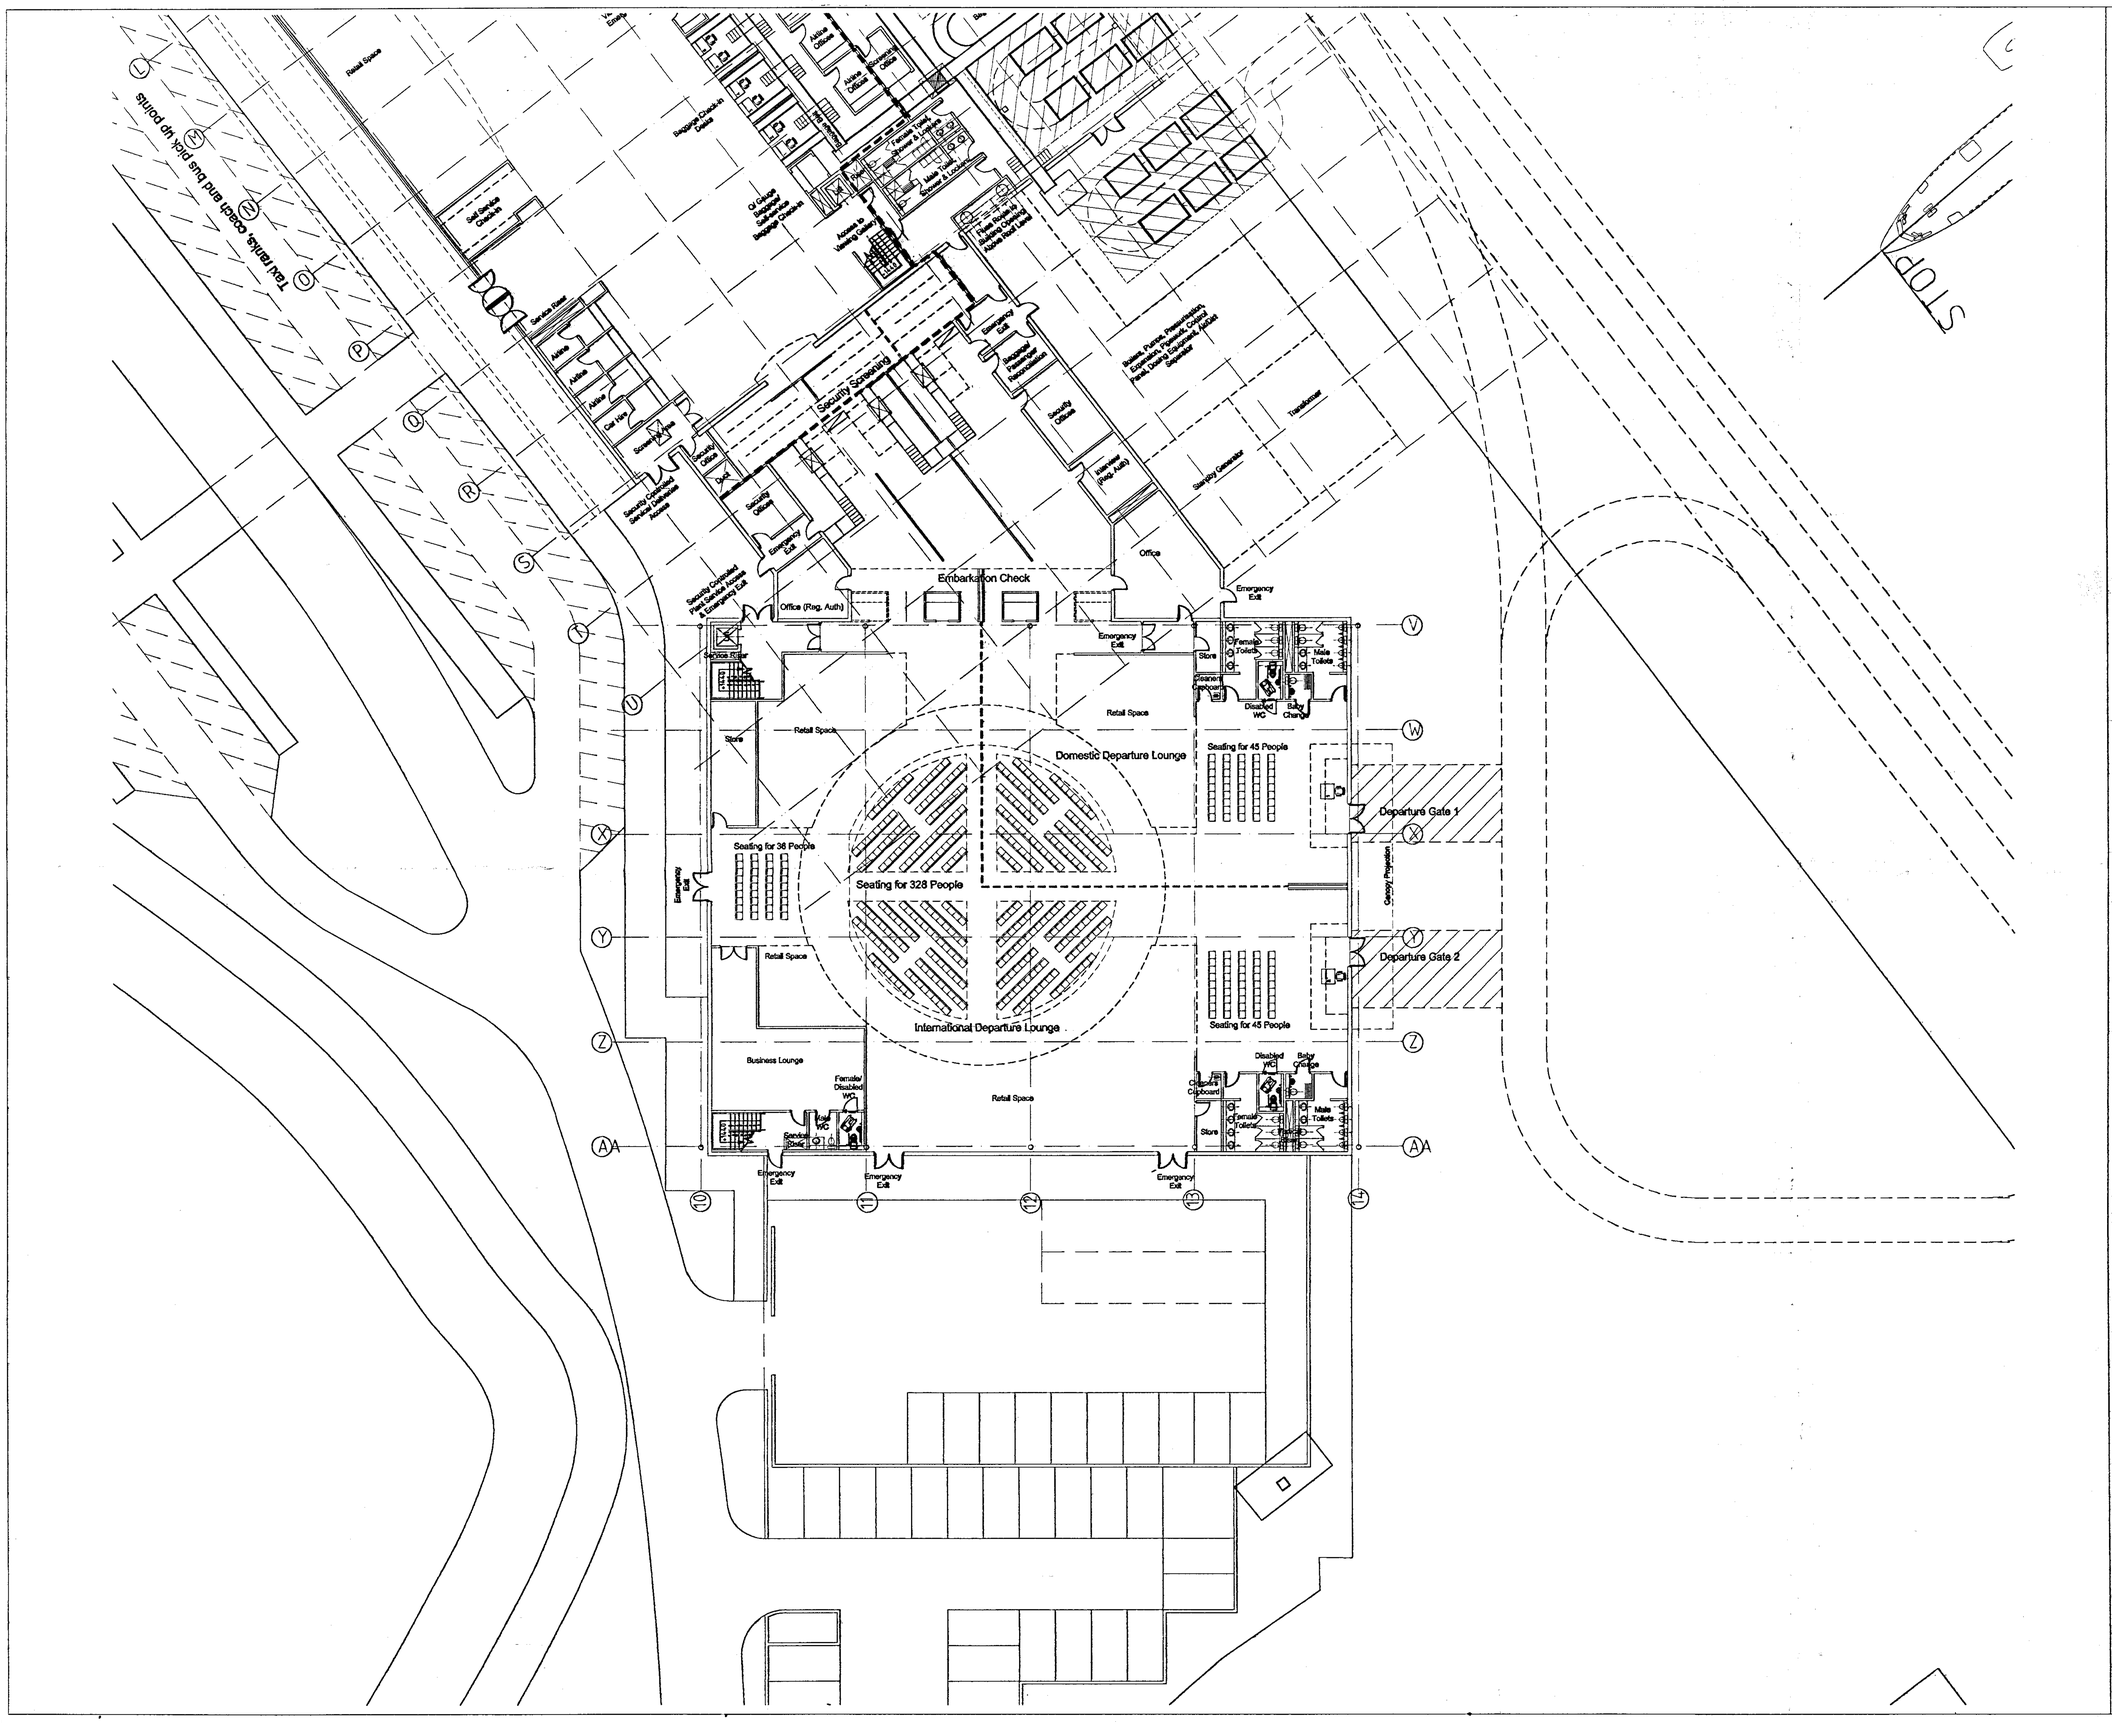

THIS DRAWING WAS PRODUCED USING AUTOCAD AND SHOULD ON NO ACCOUNT BE AMENDED BY HAND

REV	DATE		BY	CHKD	APPD
A	01/10/06	Draft planning Application	rj	sh	jo
B	20 NOV 06	Planning Application	rj	sh	jo

NOTES:

THIS DRAWING IS TO BE READ IN CONJUNCTION WITH ALL RELEVANT PARSONS BRINCKERHOFF DRAWINGS AND SPECIFICATIONS.

DO NOT SCALE OFF THIS DRAWING, WORK ONLY TO DIMENSIONS SHOWN.

ALL STATED MATERIALS, SPECIFICATIONS AND COLOURS TO BE INDICATIVE ONLY AND SUBJECT TO DETAILED DESIGN DEVELOPMENT.

0 10m

PLANNING APPLICATION

- CLIENT: London Ashford Airport

APPLICATION
22 DEC 2006
VALID

- PROJECT: London Ashford (Lydd) Airport
- TITLE: Proposed Part Ground Floor Plan

Y06/1647/SH

DATE	24 May 2006	DRAWN BY	rj
SCALE	1:200 @ A1	PRODUCED BY	–
CAD REF	pl006	CHECKED	sh
		APPROVED	–

PARSONS BRINCKERHOFF

Parsons Brinckerhoff
Westbrook Mills, Godalming, Surrey, United Kingdom, GU7 2AZ
Tel: 44-(01483) 528400 Fax: 44-(01483) 528931

DRAWING NUMBER: FSA92590A\PL006 | B

© Copyright Parsons Brinckerhoff

11/11/03